THIS INSTRUMENT WAS PREPARED BY
EDWARD D. GIACOLETTI
REGISTERED LAND SURVEYOR – INDIANA #S0560
THE SCHNEIDER CORPORATION
HISTORIC FORT HARRISON
8901 OTIS AVENUE
INDIANAPOLIS, INDIANA 46216-1037
TELEPHONE (317) 826-7100

CLAYBOURNE

SECTION 1
SECONDARY PLAT
PART OF THE N.E. 1/4 OF SECTION 30-T18N-R3E
HAMILTON COUNTY, INDIANA

(ASSUMED NORTH)
SCALE: 1"= 60'
30 0 25 50 100

OWNER/SUBDIVIDER
BOOMERANG DEVELOPMENT, LLC
11911 LAKESIDE DRIVE
FISHERS, INDIANA 46038
(317) 849-7607

SURVEYOR
THE SCHNEIDER CORPORATION
8901 OTIS AVENUE
INDIANAPOLIS, IN. 46216
(317) 826-7100

LEGEND

- ⊠ — INDICATES 4" X 4" CONCRETE MONUMENT 36" IN LENGTH WITH "+" CAST TO BE SET
- ○ — INDICATES 5/8" DIA. ALUMINUM SHAFT WITH 1-1/2" DIA. ALUMINUM HEAD CAP STAMPED "SCHNEIDER FIRM #0001" TO BE SET
- ● — INDICATES 5/8" REBAR – 36" IN LENGTH WITH SURVEYOR'S IDENTIFICATION CAP TO BE SET
- BL — BUILDING LINE
- S.F. — SQUARE FOOTAGE
- DU&SE — DRAINAGE UTILITY AND SEWER EASEMENT
- (NR) — NON-RADIAL
- R/W — RIGHT-OF-WAY

FOR CURVE DATA SEE SHEET 4
FOR LAND DESC. SEE SHEET 5
FOR CONTINUATION SEE SHEET 4
FOR CONTINUATION SEE SHEET 1

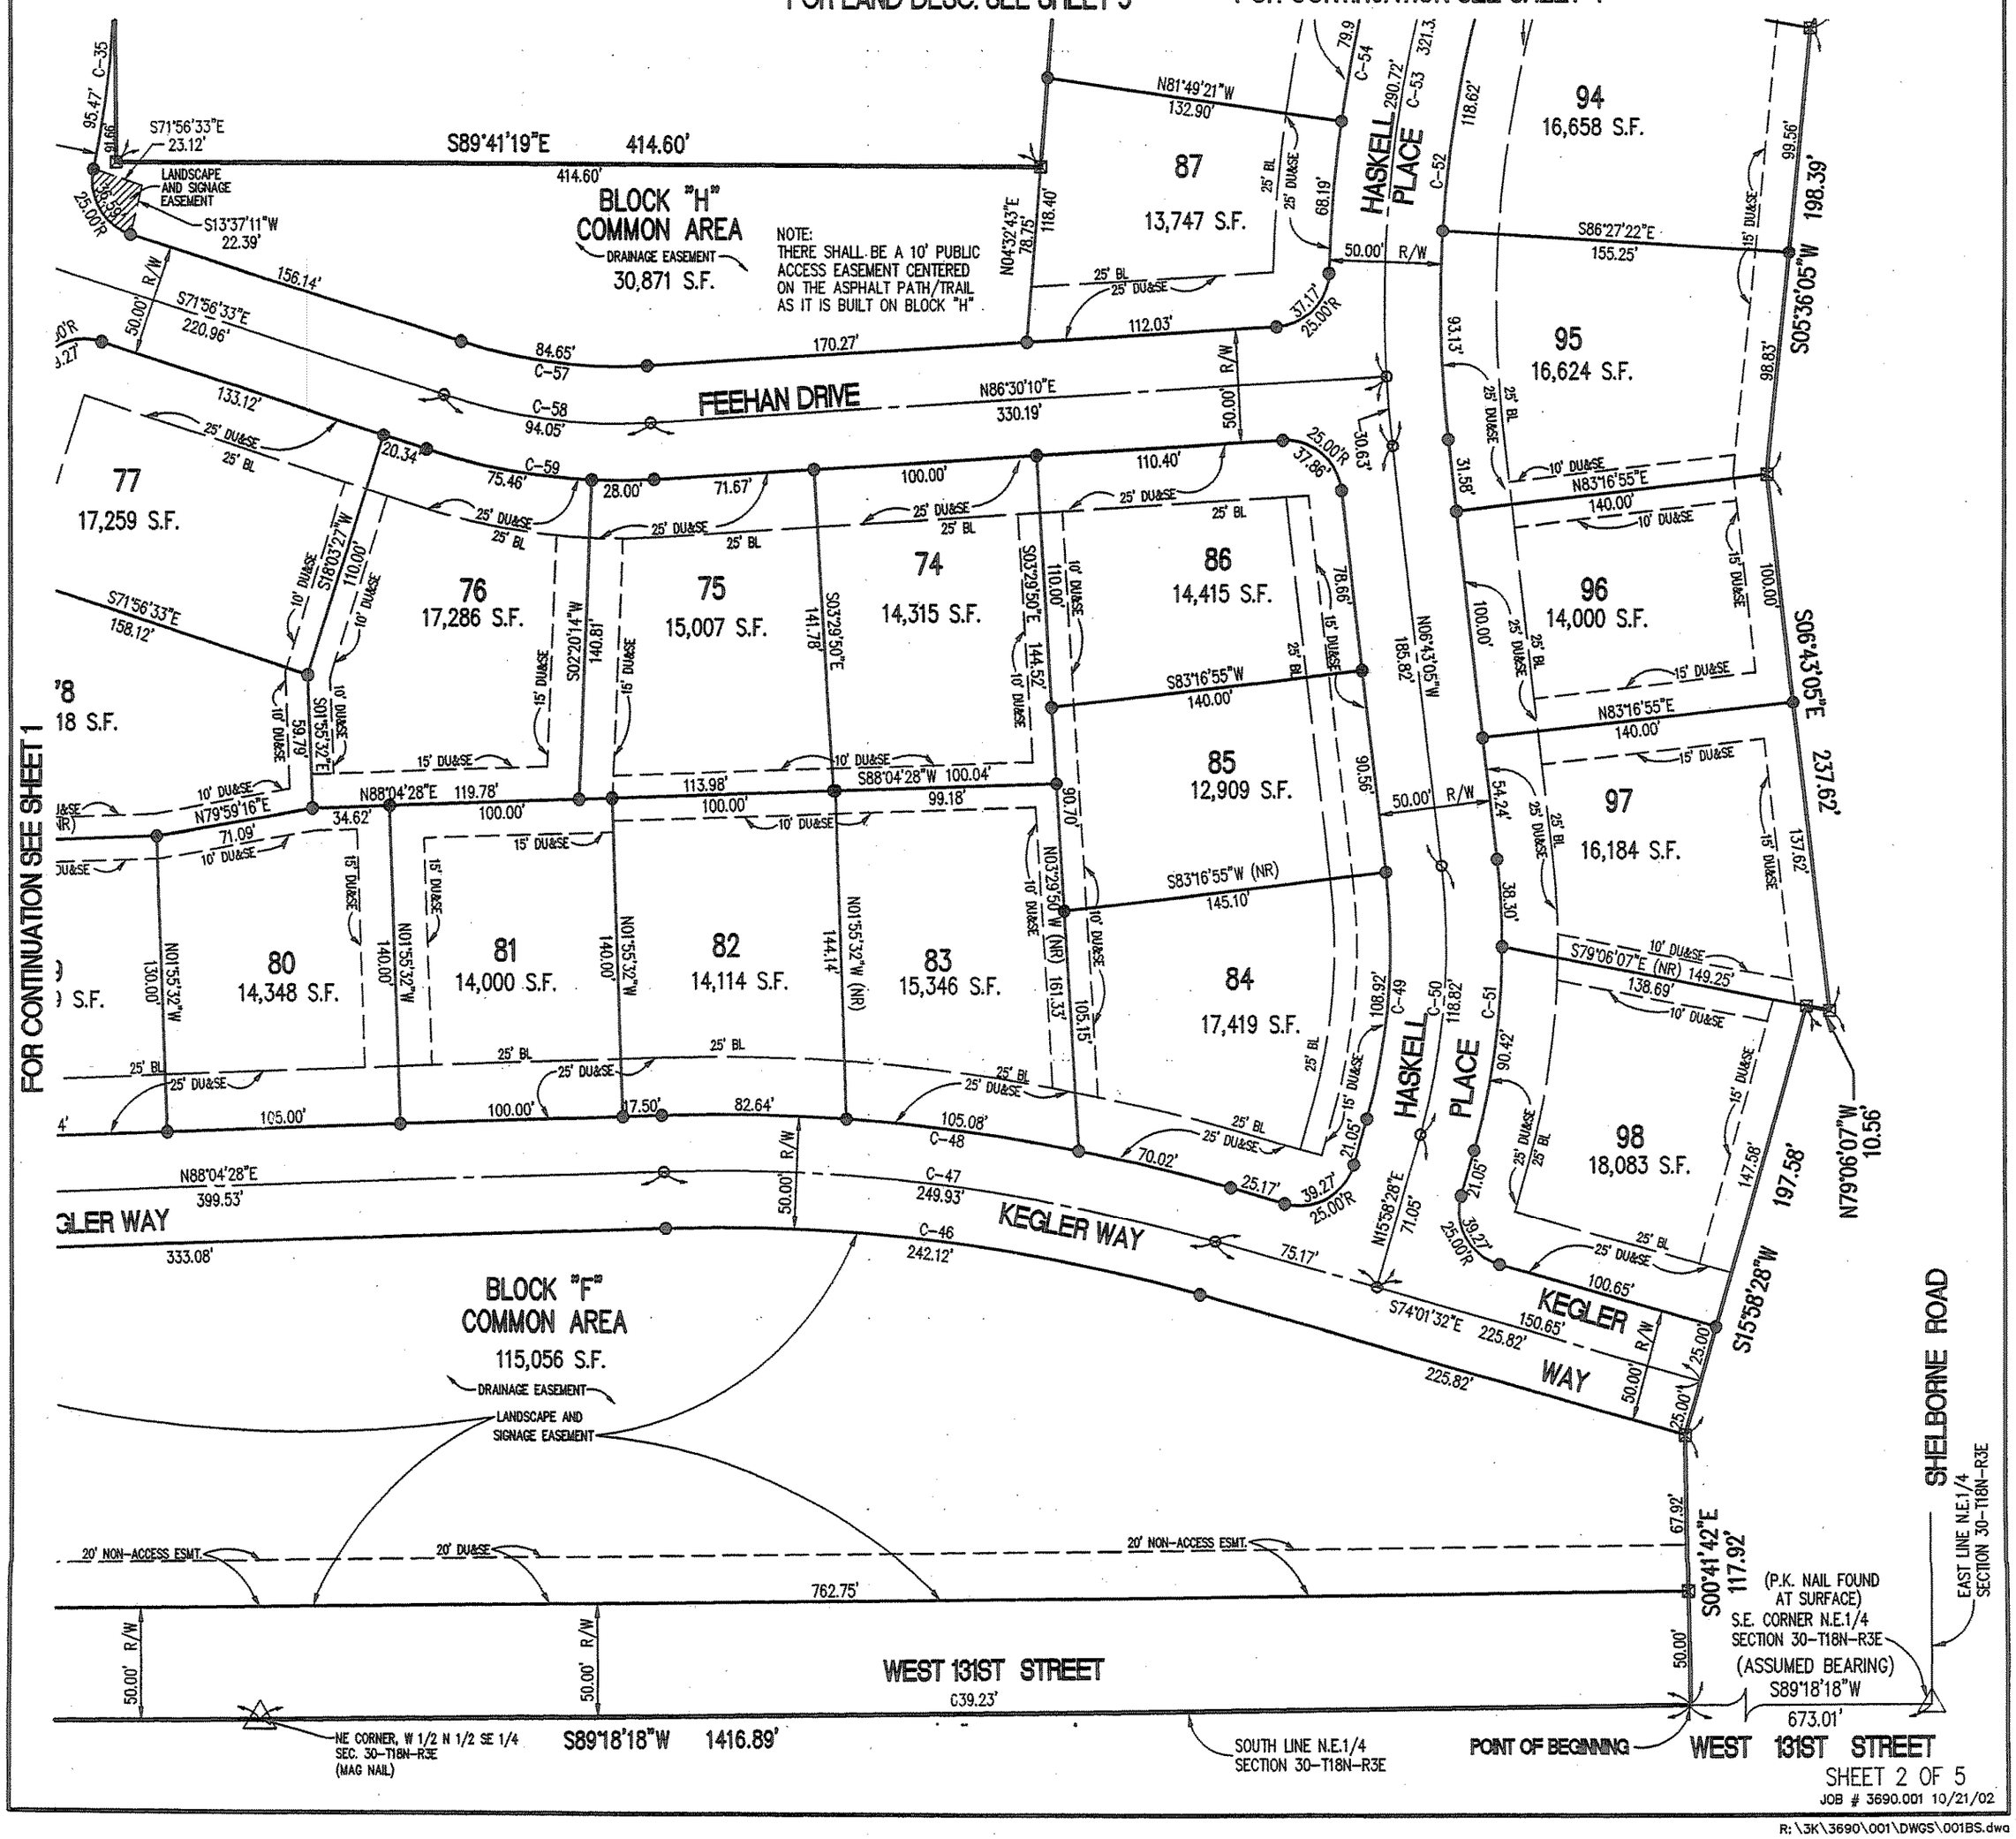

JOB # 3690.001 10/21/02
R:\3K\3690\001\DWGS\001BS.dwg